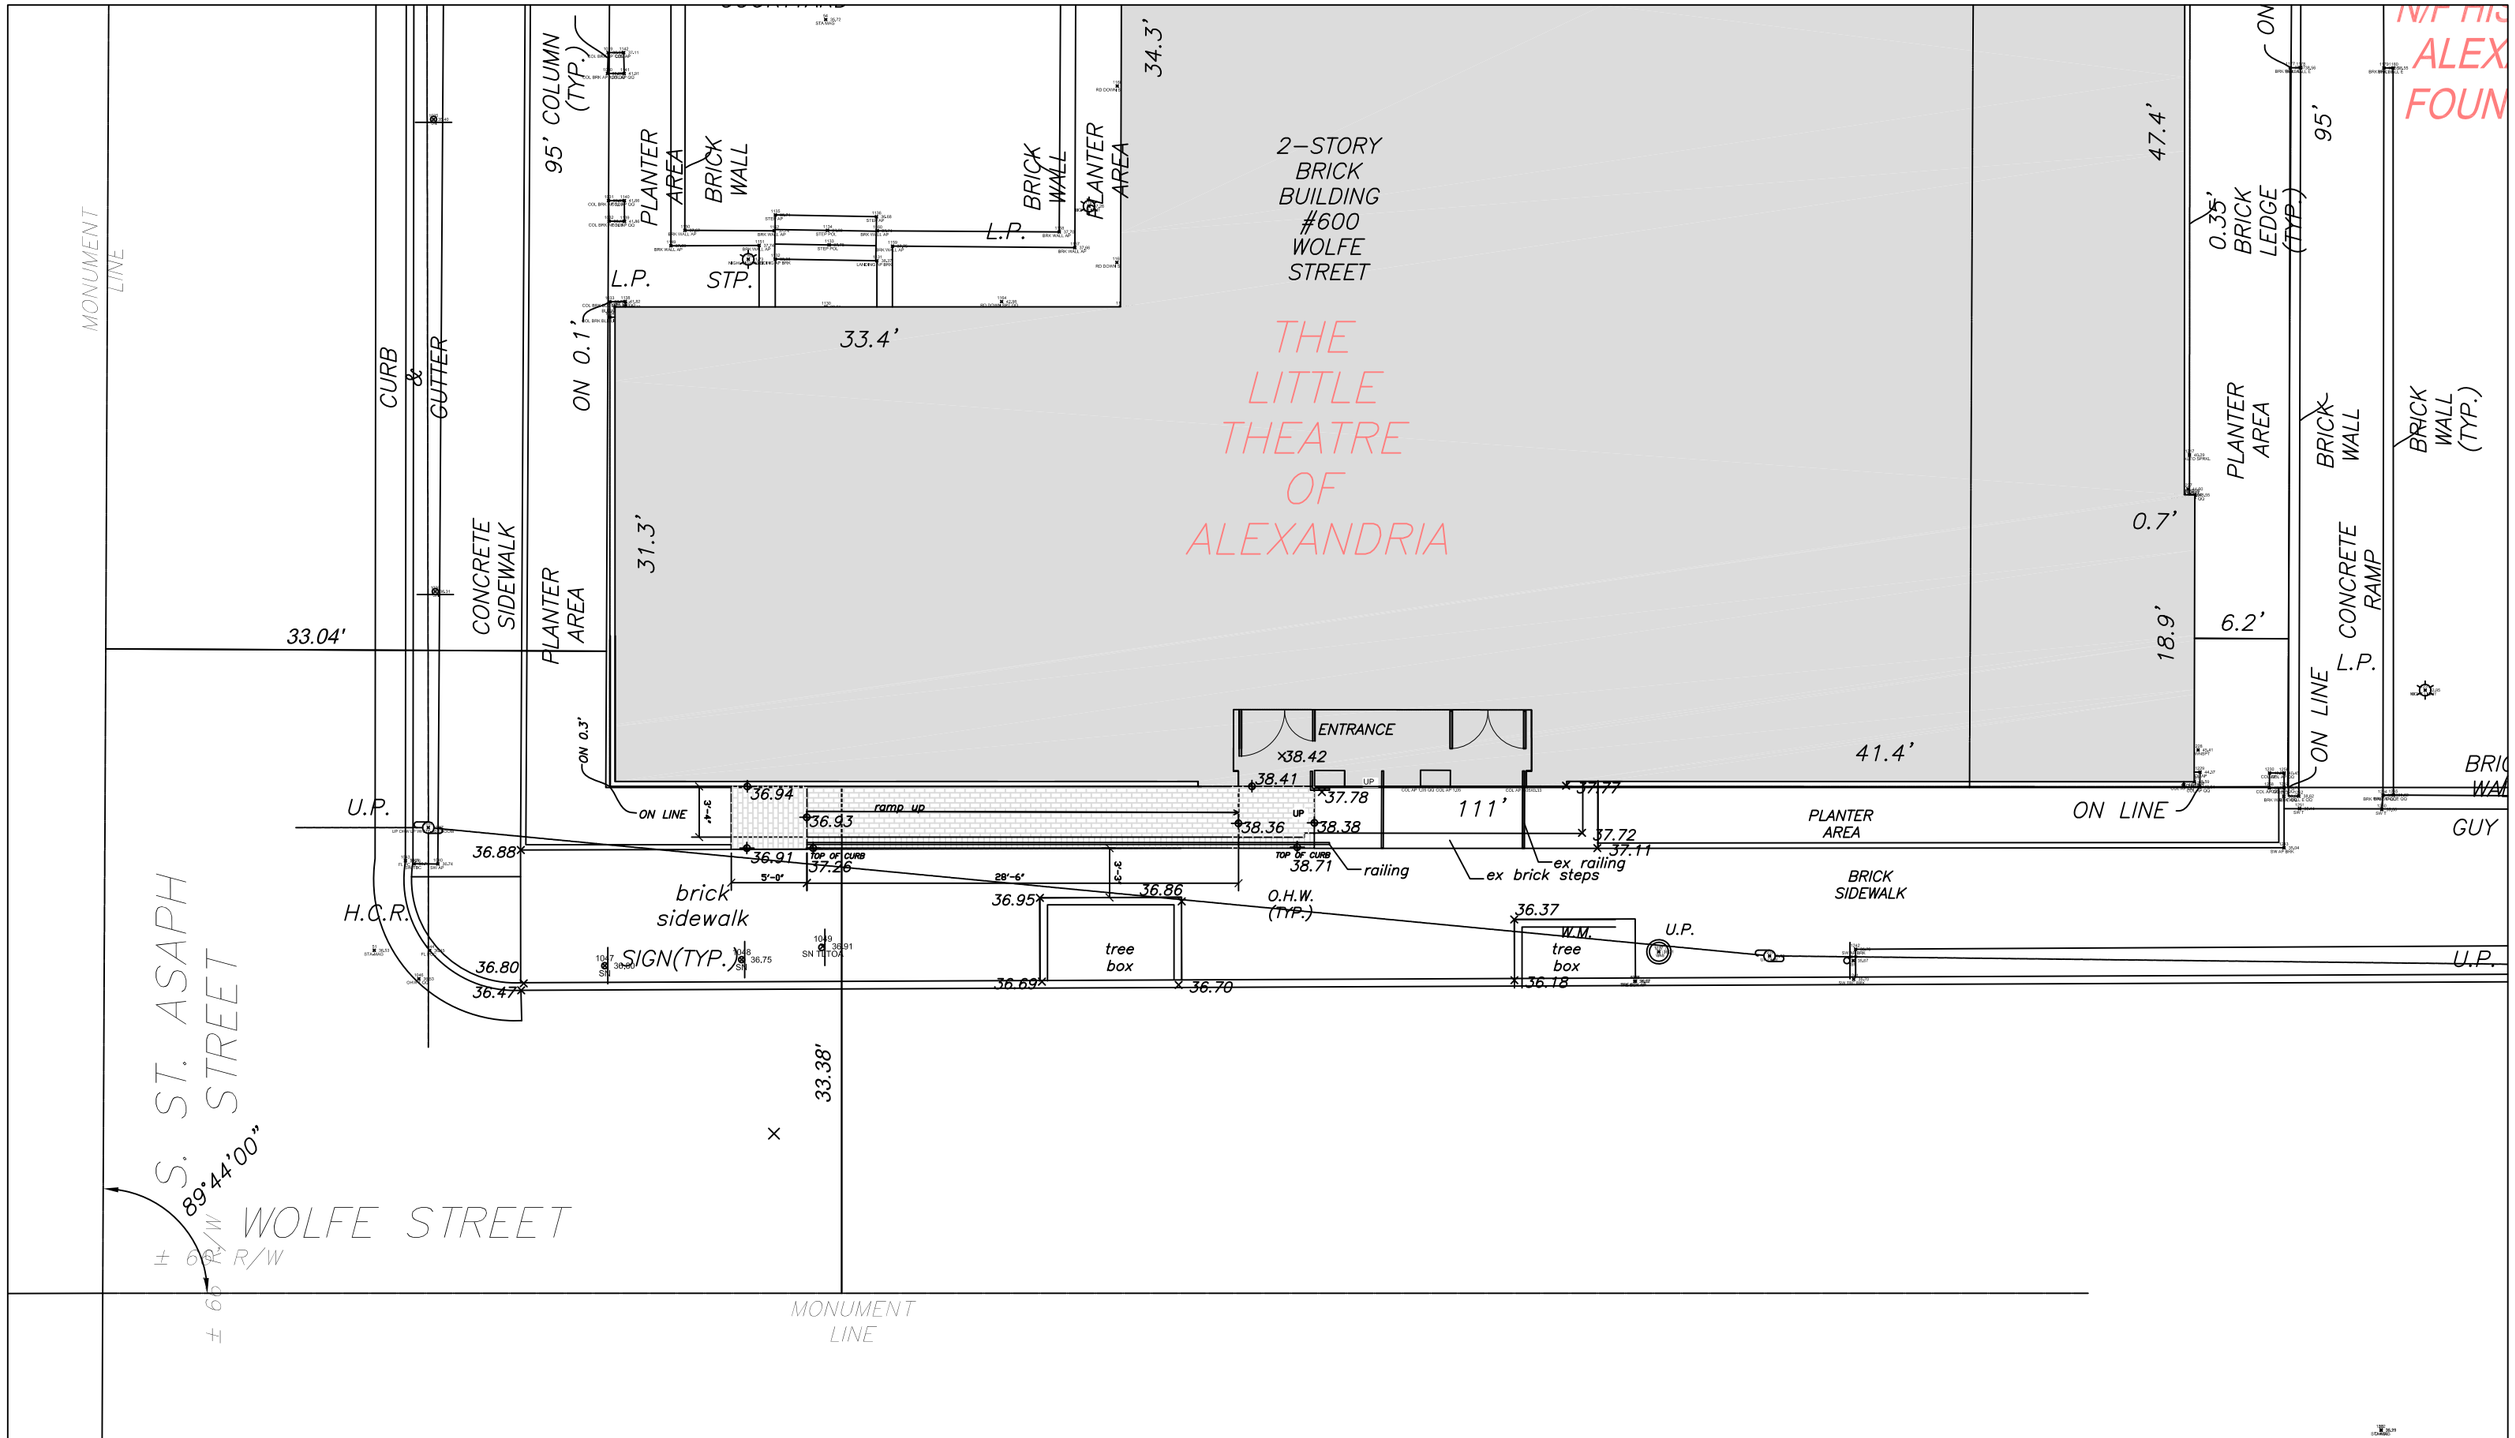

QUINN EVANS ARCHITECTS 2121 WARD PLACE NW FOURTH FLOOR WASHINGTON DC 20037 (202) 298-6700	Project Name : LITTLE THEATRE OF ALEXANDRIA Project Address: 600 Wolfe Street, Alexandria, VA	Project Number 31402301 Date: 2/9/2016 Sketch Number:
Scale:1/10" = 1'-0" REF:	PLAT WITH NEW RAMP 10 5 0 5 10 1"=10'-0" SCALE OF FEET	C101N